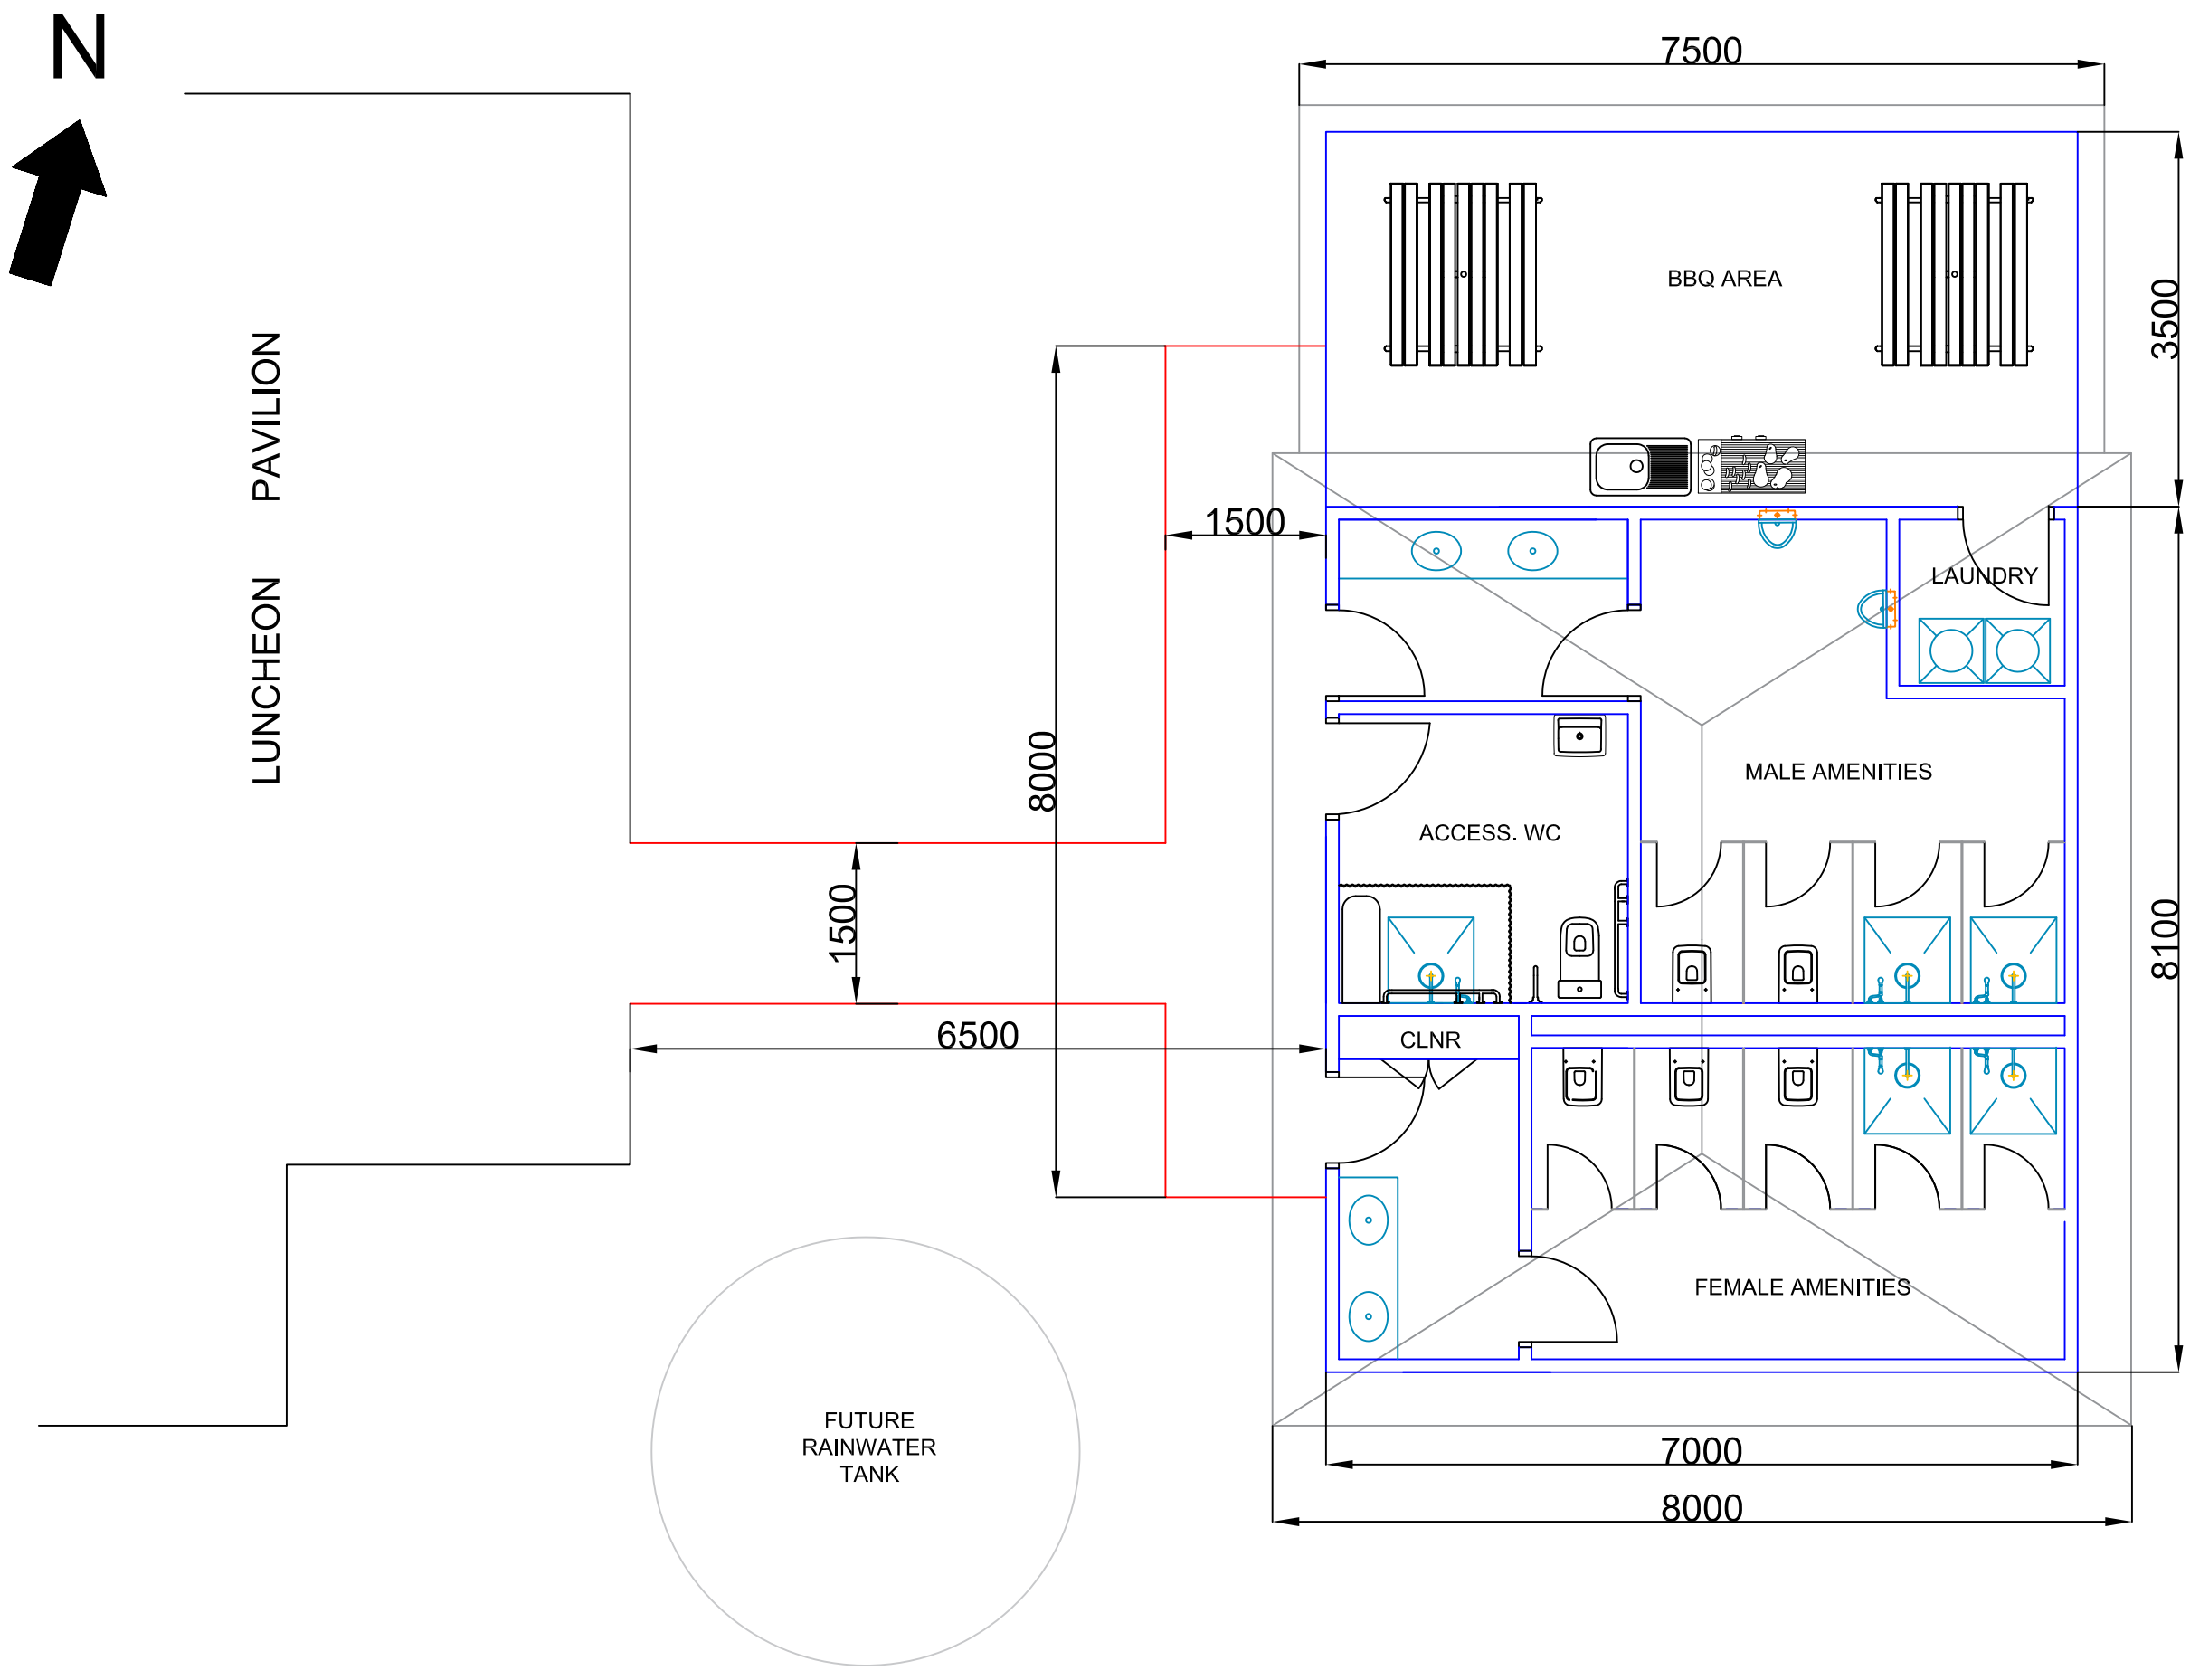

NOTES:
MANDATORY ALTERNATIVES ARE REQUIRED FOR CONSTRUCTION METHODS INCLUDING:

- MASONRY BLOCK WORK
- LIGHT WEIGHT STEEL PORTAL FRAME

BUILDING FINISHES ARE TO BE PROVIDED IN ACCORDANCE WITH COUNCIL'S STANDARD FINISHES SCHEDULE

ROOF CONSTRUCTION OF BBQ AREA TO BE LIGHT WEIGHT SKILLION

TOILET & SHOWER PARTITIONS TO BE OF LAMINEX CONSTRUCTION OR EQUIVALENT